



Dart Aerospace Ltd.  
1270 Aberdeen St  
Hawkesbury, ON  
K6A 1K7  
Canada

Tel (613) 632-5200



**D119-796-141TRN**  
**Job Sheet 175328**



**Part No:** D119-796-141TRN

**Job Qty:** 1 ea

**Part Name:** Crosstube Turning Detail



**Part Weight:** 0 lbs

**Status:** Scheduled

**Priority:** Medium

**Job Created:** 4/3/18

**Job Tracking No:**

**Due Date:** 4/13/18

**Created By:** Marie Lajeunesse

**Type:** Stock

**Description:**

**Note:** D119-796-141 REV H IPP REV A RQ 14/06/06 VERIFIED BY DD IPP REV:B 16.05.04 AS PER DWG REV.H  
DD VERF:JLM

**Ship Via:**

### Bill of Materials

### Job Routing

| Op No | Operation          | Qty   | Start Date | Due Date | Standard  |         | Workcenter/Supplier   |           | Sign-off |
|-------|--------------------|-------|------------|----------|-----------|---------|-----------------------|-----------|----------|
|       |                    |       |            |          | Setup Hrs | Run Hrs | Workcenter / Supplier | Lead Time |          |
| 90    | Start up Operation | 1 Ea  |            | 4/12/18  | 0.00      | 0.00    | Start Up Crosstubes-1 |           |          |
| 100   | Mori Seiki         | 1 pcs |            | 4/12/18  | 1.99      | 1.52    | Mori Seiki TL-40      |           |          |
| 110   | QC                 | 1 pcs |            | 4/12/18  | 0.00      | 0.00    | QC2                   |           |          |
| 120   | Mori Seiki         | 1 pcs |            | 4/12/18  | 0.00      | 1.52    | Mori Seiki TL-40      |           |          |
| 130   | QC                 | 1 pcs |            | 4/12/18  | 0.00      | 0.00    | QC2                   |           |          |
| 140   | QC                 | 1 pcs |            | 4/12/18  | 0.00      | 0.00    | QC8                   |           |          |
| 145   | Crosstubes         | 1 pcs |            | 4/12/18  | 0.00      | 0.33    | Crosstubes-1          |           |          |
| 150   | HandFXtube         | 1 pcs |            | 4/13/18  | 0.00      | 0.40    | Crosstubes-3          |           |          |
| 160   | QC                 | 1 pcs |            | 4/13/18  | 0.00      | 0.00    | QC7-1                 |           |          |
| 170   | Packaging          | 1 pcs |            | 4/13/18  | 0.00      | 0.00    | Packaging3-1          |           |          |
| 180   | QC21-FG            | 1 Ea  |            | 4/13/18  | 0.00      | 0.00    | QC21                  |           |          |

Part Op 100 - 1-Fill tube with sand & install plugs on both ends as per Folio FB316 2-Turn first side as per Folio FB316 3-Blend  
Descriptions: transition lines only, \*\*do not sand whole tube\*\*: FOLIO REV: \_\_\_\_\_ DWG REV: \_\_\_\_\_ \*Use mill bastard  
file, brush file repeatedly with file card. \*Do not use sandpaper coarser than 320 grit.

120 - 1-Turn second side as per Folio FB316 2-Blend transition lines only, \*\*do not sand whole tube\*\*: 3-Remove sand  
and plugs 4- scribe batch # and part # as per dwg

145 - GRIND ONLY TRANSITION LINES SMOOTH LONGITUDE WAY.

150 - 1- handfinish X-TUBE INSIDE AND OUT 2- ALODINE AND ACID ETCH X-TUBE INSIDE AND OUT. USE RED  
SCOTCH BRITE

170 - LOCATION : LG014

### Job BOM

| Part / Item | Component Name     | Quantity    | Operation             | Container |
|-------------|--------------------|-------------|-----------------------|-----------|
| D6024-103   | Crosstube Material | 1 Ea (1 ea) | 90-Start up Operation |           |

### Job Allocations

| Operation             | Component Part | Required | Inventory | Allocated |
|-----------------------|----------------|----------|-----------|-----------|
| 90-Start up Operation | D6024-103      | 1        | 30        | 0         |

B150 732

### Part Specifications

Specifications could not be found.

# WORK ORDER NON-CONFORMANCE / UPDATE

**DART**  
AEROSPACE

QA Closed: \_\_\_\_\_ Date: \_\_\_\_\_

Work Order update only ☐

|                   |                     |
|-------------------|---------------------|
| Work Order: _____ | <b>DISPOSITION</b>  |
| Part No. _____    |                     |
| NCR No. _____     |                     |
|                   |                     |
|                   | Rework              |
|                   | Scrap               |
|                   | Use-as-             |
|                   | Suspected Unapprove |

|        |         |
|--------|---------|
| Date : | Step #: |
|--------|---------|

Description Work Order Deviation

**DART**  
AEROSPACE  
Container No: S059903  
Part: D119-796-141TRN  
Job No: 175328  
Serial No/Batch: S059903  
Revision: H  
Inspector: \_\_\_\_\_

Date: 04/11/18

**DART**  
AEROSPACE Ltd.  
1270 Aberdeen Street  
Hamilton, ON K8A 1K7  
CANADA  
TEL: 1 513 832-5200  
Email: sales@dartaero.com  
www.dartaero.com

| Root Cause         |                          |                       |                          | FAULT CATEGORY         |                          |                                   |                          |                       |                          |                      |
|--------------------|--------------------------|-----------------------|--------------------------|------------------------|--------------------------|-----------------------------------|--------------------------|-----------------------|--------------------------|----------------------|
| Environment        | <input type="checkbox"/> | No Re-verification    | <input type="checkbox"/> | Pressure/Forced        | <input type="checkbox"/> | Temperature/Cure                  | <input type="checkbox"/> | Power Loss/Surge      | <input type="checkbox"/> | Positioned Wrong     |
| Design             | <input type="checkbox"/> | Operator              | <input type="checkbox"/> | Bending                | <input type="checkbox"/> | Set-up                            | <input type="checkbox"/> | Folio/Program         | <input type="checkbox"/> | Outside Dimensions   |
| Doc/Data           | <input type="checkbox"/> | Offset/Setup          | <input type="checkbox"/> | Centre Not Concentric  | <input type="checkbox"/> | BOM/Route                         | <input type="checkbox"/> | Grain                 | <input type="checkbox"/> | Over/Under tolerance |
| Equip/Tooling      | <input type="checkbox"/> | Supplier              | <input type="checkbox"/> | Cracks                 | <input type="checkbox"/> | Broken/Damage/Defect              | <input type="checkbox"/> | Weld                  | <input type="checkbox"/> | Part Incorrect       |
| Handling/Pre       | <input type="checkbox"/> | Training              | <input type="checkbox"/> | Crimp/Kink/Ripple/Wave | <input type="checkbox"/> | Inspection Incomplete/Unqualified | <input type="checkbox"/> | Wrong Stock Pulled    | <input type="checkbox"/> | Part Lost/Missing    |
| Material           | <input type="checkbox"/> | Use for Testing       | <input type="checkbox"/> | Cuffs                  | <input type="checkbox"/> | Contamination                     | <input type="checkbox"/> | Out of Sequence       | <input type="checkbox"/> | Part Moved           |
| Internal Transport | <input type="checkbox"/> | Poor Information      | <input type="checkbox"/> | Crushing               | <input type="checkbox"/> | Countersink                       | <input type="checkbox"/> | Off-set               | <input type="checkbox"/> | Drawing              |
| Tribal Knowledge   | <input type="checkbox"/> | Rushing               | <input type="checkbox"/> | Heat Treat             | <input type="checkbox"/> | Cut Too Short                     | <input type="checkbox"/> | Mislabeled            | <input type="checkbox"/> | Finish               |
| LOA                | <input type="checkbox"/> | Product Improvement   | <input type="checkbox"/> | Wave/Twist in Tube     | <input type="checkbox"/> | Instructions Incomplete/Unclear   | <input type="checkbox"/> | Fit/Function          | <input type="checkbox"/> | Misread              |
| Substation         | <input type="checkbox"/> | Process Improvement   | <input type="checkbox"/> | Marks/Chatter          | <input type="checkbox"/> | Drill Holes                       | <input type="checkbox"/> | Misaligned/off center | <input type="checkbox"/> | Turning Sequence     |
| Past Expiry Date   | <input type="checkbox"/> | Manufacturing Process | <input type="checkbox"/> |                        |                          |                                   |                          |                       |                          |                      |
| Misidentified      | <input type="checkbox"/> | Past Due              | <input type="checkbox"/> | OTHER :                |                          |                                   |                          |                       |                          |                      |



|                                                         |  |                     |                 |
|---------------------------------------------------------|--|---------------------|-----------------|
| <b>DART AEROSPACE LTD</b>                               |  | <b>Work Order:</b>  | 175328          |
| <b>Description:</b> Crosstube Assembly (AW119 MKII Fwd) |  | <b>Part Number:</b> | D119-796-141TRN |
| <b>Inspection Dwg:</b> D119-796-141 Rev: H              |  | <b>Page 1 of 2</b>  |                 |

### FIRST ARTICLE INSPECTION CHECKLIST

| Inspection Sheet<br>Drawing Dimension |        | Tolerance     | Actual<br>Dimension | Accept | Reject | Method of<br>Inspection | Comments |
|---------------------------------------|--------|---------------|---------------------|--------|--------|-------------------------|----------|
| SIDE A                                | 6.00   | +/-0.030      | 5.602               | ✓      |        | VERNO8<br>↓             |          |
|                                       | 2.516  | +/-0.005      | 2.520               | ✓      |        |                         |          |
|                                       | 2.333  | +0.005/-0.000 | 2.338               | ✓      |        |                         |          |
|                                       | 2.333  | +0.005/-0.000 | 2.338               | ✓      |        |                         |          |
|                                       | 2.408  | +0.005/-0.000 | 2.413               | ✓      |        |                         |          |
|                                       | 2.502  | +0.005/-0.000 | 2.507               | ✓      |        |                         |          |
|                                       | 2.596  | +0.005/-0.000 | 2.601               | ✓      |        |                         |          |
|                                       | 2.596  | +0.005/-0.000 | 2.601               | ✓      |        |                         |          |
|                                       |        |               |                     |        |        |                         |          |
|                                       |        |               |                     |        |        |                         |          |
| SIDE B                                | 6.00   | +/-0.030      | 6.994               | ✓      |        | ↓                       |          |
|                                       | 2.516  | +/-0.005      | 2.518               | ✓      |        |                         |          |
|                                       | 2.333  | +0.005/-0.000 | 2.337               | ✓      |        |                         |          |
|                                       | 2.333  | +0.005/-0.000 | 2.337               | ✓      |        |                         |          |
|                                       | 2.408  | +0.005/-0.000 | 2.412               | ✓      |        |                         |          |
|                                       | 2.502  | +0.005/-0.000 | 2.506               | ✓      |        |                         |          |
|                                       | 2.596  | +0.005/-0.000 | 2.597               | ✓      |        |                         |          |
|                                       | 2.596  | +0.005/-0.000 | 2.600               | ✓      |        |                         |          |
|                                       |        |               |                     |        |        |                         |          |
|                                       |        |               |                     |        |        |                         |          |
|                                       | 102.26 | +/-0.020      | 102.26              | ✓      |        | TAPE                    |          |

DQA: \_\_\_\_\_ Date: \_\_\_\_\_



## WORK ORDER NON-CONFORMANCE / UPDATE

QA Closed: \_\_\_\_\_ Date: \_\_\_\_\_

Work Order update only ☐

|                                                              |                      |                          |                                   |                          |            |                          |                     |                          |             |                          |
|--------------------------------------------------------------|----------------------|--------------------------|-----------------------------------|--------------------------|------------|--------------------------|---------------------|--------------------------|-------------|--------------------------|
| Work Order: _____<br><br>Part No. _____<br><br>NCR No. _____ | <b>DISPOSITION</b>   |                          | <b>AGAINST DEPARTMENT/PROCESS</b> |                          |            |                          |                     |                          |             |                          |
|                                                              | Rework               | <input type="checkbox"/> | Skid-tube                         | <input type="checkbox"/> | Cross tube | <input type="checkbox"/> | Water Jet           | <input type="checkbox"/> | Engineering | <input type="checkbox"/> |
|                                                              | Scrap                | <input type="checkbox"/> | Machining                         | <input type="checkbox"/> | Small Fab  | <input type="checkbox"/> | Prod. Eng. Coord.   | <input type="checkbox"/> | Quality     | <input type="checkbox"/> |
|                                                              | Use-as-is            | <input type="checkbox"/> | Thermoforming                     | <input type="checkbox"/> | Finishing  | <input type="checkbox"/> | Rec/Store/Packaging | <input type="checkbox"/> | Other       | <input type="checkbox"/> |
|                                                              | Suspected Unapproved | <input type="checkbox"/> | Large Fab                         | <input type="checkbox"/> | Composite  | <input type="checkbox"/> | Supplier            | <input type="checkbox"/> |             |                          |

|        |         |                 |                       |
|--------|---------|-----------------|-----------------------|
| Date : | Step #: | QTY Effective : | MRB (QS1042) Approval |
|--------|---------|-----------------|-----------------------|


|                                         |                    |                                                     |
|-----------------------------------------|--------------------|-----------------------------------------------------|
| <b>Description Work Order Deviation</b> | <b>Disposition</b> | <b>Completed By</b>                                 |
|                                         |                    | <b>Lead hand / Supervisor Approval Verification</b> |
|                                         |                    |                                                     |
|                                         |                    | <b>QC / QA Coordinator Approval</b>                 |

|                    |                          |                       |                          |                        |                          |                                   |                          |
|--------------------|--------------------------|-----------------------|--------------------------|------------------------|--------------------------|-----------------------------------|--------------------------|
| <b>Root Cause</b>  |                          |                       |                          | <b>FAULT CATEGORY</b>  |                          |                                   |                          |
| Environment        | <input type="checkbox"/> | No Re-verification    | <input type="checkbox"/> | Pressure/Forced        | <input type="checkbox"/> | Temperature/Cure                  | <input type="checkbox"/> |
| Design             | <input type="checkbox"/> | Operator              | <input type="checkbox"/> | Bending                | <input type="checkbox"/> | Set-up                            | <input type="checkbox"/> |
| Doc/Data           | <input type="checkbox"/> | Offset/Setup          | <input type="checkbox"/> | Centre Not Concentric  | <input type="checkbox"/> | BOM/Route                         | <input type="checkbox"/> |
| Equip/Tooling      | <input type="checkbox"/> | Supplier              | <input type="checkbox"/> | Cracks                 | <input type="checkbox"/> | Broken/Damage/Defect              | <input type="checkbox"/> |
| Handling/Pre       | <input type="checkbox"/> | Training              | <input type="checkbox"/> | Crimp/Kink/Ripple/Wave | <input type="checkbox"/> | Inspection Incomplete/Unqualified | <input type="checkbox"/> |
| Material           | <input type="checkbox"/> | Use for Testing       | <input type="checkbox"/> | Cuffs                  | <input type="checkbox"/> | Contamination                     | <input type="checkbox"/> |
| Internal Transport | <input type="checkbox"/> | Poor Information      | <input type="checkbox"/> | Crushing               | <input type="checkbox"/> | Countersink                       | <input type="checkbox"/> |
| Tribal Knowledge   | <input type="checkbox"/> | Rushing               | <input type="checkbox"/> | Heat Treat             | <input type="checkbox"/> | Cut Too Short                     | <input type="checkbox"/> |
| LOA                | <input type="checkbox"/> | Product Improvement   | <input type="checkbox"/> | Wave/Twist in Tube     | <input type="checkbox"/> | Instructions Incomplete/Unclear   | <input type="checkbox"/> |
| Substation         | <input type="checkbox"/> | Process Improvement   | <input type="checkbox"/> | Marks/Chatter          | <input type="checkbox"/> | Drill Holes                       | <input type="checkbox"/> |
| Past Expiry Date   | <input type="checkbox"/> | Manufacturing Process | <input type="checkbox"/> | OTHER :                |                          |                                   |                          |
| Misidentified      | <input type="checkbox"/> | Past Due              | <input type="checkbox"/> |                        |                          |                                   |                          |



|                                                         |                                     |
|---------------------------------------------------------|-------------------------------------|
| <b>DART AEROSPACE LTD</b>                               | <b>Work Order:</b> 175328           |
| <b>Description:</b> Crosstube Assembly (AW119 MKII Fwd) | <b>Part Number:</b> D119-796-141TRN |
| <b>Inspection Dwg:</b> D119-796-141 Rev: H              | <b>Page 2 of 2</b>                  |

### WALL THICKNESS MEASUREMENT

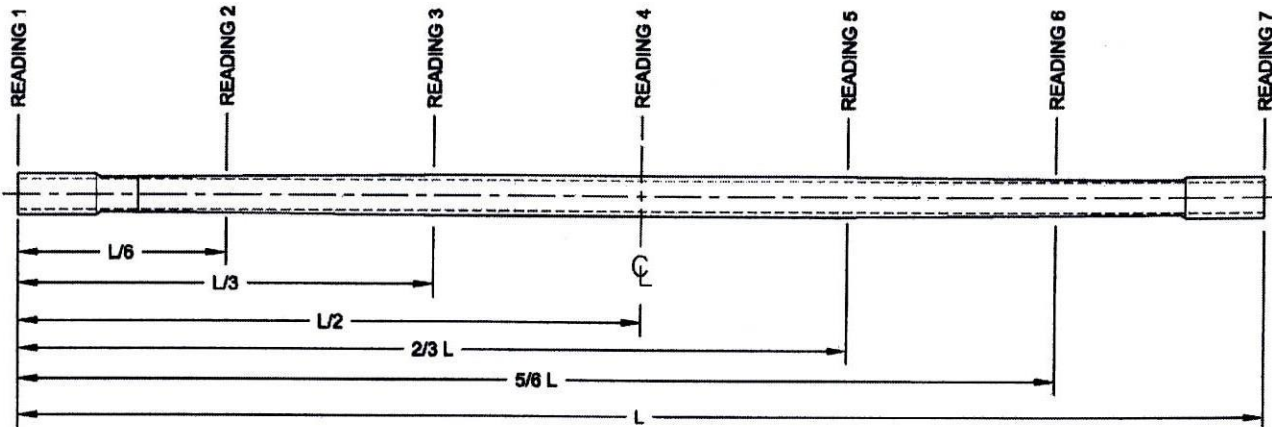

| Location               | WALL THICKNESS MEASUREMENT (IN) |     |     |     | Deviation<br>$\Delta w$<br>(max-min) | TOLERANCE |
|------------------------|---------------------------------|-----|-----|-----|--------------------------------------|-----------|
|                        | w1                              | w2  | w3  | w4  |                                      |           |
| READING 1<br>L= 0"     | 256                             | 258 | 257 | 257 | .002                                 | 0.030"    |
| READING 2<br>L= 17.05  | 177                             | 192 | 184 | 170 | -.022                                |           |
| READING 3<br>L= 34.09  | 266                             | 274 | 270 | 262 | .012                                 | 0.063"    |
| READING 4<br>L= 51.13  | 290                             | 293 | 295 | 291 | .005                                 |           |
| READING 5<br>L= 68.17  | 271                             | 275 | 264 | 261 | .014                                 |           |
| READING 6<br>L= 85.22  | 187                             | 187 | 176 | 174 | .013                                 | 0.030"    |
| READING 7<br>L= 102.26 | 258                             | 261 | 258 | 253 | .008                                 |           |

#### Calibration Result

Actual Block Thickness: 100-300

Sitescan 250 Measured Thickness: 100-300

**DAS 56 9-89**

|                         |
|-------------------------|
| <b>Measured by:</b> PMP |
| <b>Date:</b> 2018-04-11 |

|                                |
|--------------------------------|
| <b>Audited by:</b> [Signature] |
| <b>Date:</b> 18-04-16          |

|                              |
|------------------------------|
| <b>Preliminary Approval:</b> |
| <b>Date:</b>                 |

| Rev | Date     | Change                                 | Revised by | Approved    |
|-----|----------|----------------------------------------|------------|-------------|
| A   | 15.04.14 | New Issue (P/O D119-796-101)           | KJ         |             |
| B   | 15.05.14 | Tolerances revised per Dwg Rev G       | KJ         |             |
| C   | 16.05.27 | Dwg Rev updated                        | KJ         |             |
| D   | 16.09.13 | Tolerance revised for Reading 3, 6 & 7 | KJ         | [Signature] |

DQA: \_\_\_\_\_ Date: \_\_\_\_\_




## WORK ORDER NON-CONFORMANCE / UPDATE

QA Closed: \_\_\_\_\_ Date: \_\_\_\_\_

Work Order update only ☐

|   |   |   |   |   |   |
|---|---|---|---|---|---|
| Work Order: _____<br><br>Part No. _____<br><br>NCR No. _____   | <b>DISPOSITION</b><br><br>Rework <input type="checkbox"/><br>Scrap <input type="checkbox"/><br>Use-as-is <input type="checkbox"/><br>Suspected Unapproved <input type="checkbox"/>   | <b>AGAINST DEPARTMENT/PROCESS</b><br><br><div style="display: flex; justify-content: space-between;"> <div>             Skid-tube <input type="checkbox"/><br/>             Machining <input type="checkbox"/><br/>             Thermoforming <input type="checkbox"/><br/>             Large Fab <input type="checkbox"/> </div> <div>             Cross tube <input type="checkbox"/><br/>             Small Fab <input type="checkbox"/><br/>             Finishing <input type="checkbox"/><br/>             Composite <input type="checkbox"/> </div> <div>             Water Jet <input type="checkbox"/><br/>             Prod. Eng. Coord. <input type="checkbox"/><br/>             Rec/Store/Packaging <input type="checkbox"/><br/>             Supplier <input type="checkbox"/> </div> <div>             Engineering <input type="checkbox"/><br/>             Quality <input type="checkbox"/><br/>             Other <input type="checkbox"/> </div> </div> |   |   |   |
| Date :   | Step #:   | QTY Effective :   |   | MRB (QSI042) Approval   |   |
| Description Work Order Deviation   |   | Disposition   |   | Completed By   |   |
|   |   |   |   | Lead hand / Supervisor Approval Verification   |   |
|   |   |   |   | QC / QA Coordinator Approval   |   |
|   |   |   |   |   |   |
| Root Cause   |   | FAULT CATEGORY   |   |   |   |
| Environment <input type="checkbox"/><br>Design <input type="checkbox"/><br>Doc/Data <input type="checkbox"/><br>Equip/Tooling <input type="checkbox"/><br>Handling/Pre <input type="checkbox"/><br>Material <input type="checkbox"/><br>Internal Transport <input type="checkbox"/><br>Tribal Knowledge <input type="checkbox"/><br>LOA <input type="checkbox"/><br>Substation <input type="checkbox"/><br>Past Expiry Date <input type="checkbox"/><br>Misidentified <input type="checkbox"/> | No Re-verification <input type="checkbox"/><br>Operator <input type="checkbox"/><br>Offset/Setup <input type="checkbox"/><br>Supplier <input type="checkbox"/><br>Training <input type="checkbox"/><br>Use for Testing <input type="checkbox"/><br>Poor Information <input type="checkbox"/><br>Rushing <input type="checkbox"/><br>Product Improvement <input type="checkbox"/><br>Process Improvement <input type="checkbox"/><br>Manufacturing Process <input type="checkbox"/><br>Past Due <input type="checkbox"/> | Pressure/Forced <input type="checkbox"/><br>Bending <input type="checkbox"/><br>Centre Not Concentric <input type="checkbox"/><br>Cracks <input type="checkbox"/><br>Crimp/Kink/Ripple/Wave <input type="checkbox"/><br>Cuffs <input type="checkbox"/><br>Crushing <input type="checkbox"/><br>Heat Treat <input type="checkbox"/><br>Wave/Twist in Tube <input type="checkbox"/><br>Marks/Chatter <input type="checkbox"/>   | Temperature/Cure <input type="checkbox"/><br>Set-up <input type="checkbox"/><br>BOM/Route <input type="checkbox"/><br>Broken/Damage/Defect <input type="checkbox"/><br>Inspection Incomplete/Unqualified <input type="checkbox"/><br>Contamination <input type="checkbox"/><br>Countersink <input type="checkbox"/><br>Cut Too Short <input type="checkbox"/><br>Instructions Incomplete/Unclear <input type="checkbox"/><br>Drill Holes <input type="checkbox"/> | Power Loss/Surge <input type="checkbox"/><br>Folio/Program <input type="checkbox"/><br>Grain <input type="checkbox"/><br>Weld <input type="checkbox"/><br>Wrong Stock Pulled <input type="checkbox"/><br>Out of Sequence <input type="checkbox"/><br>Off-set <input type="checkbox"/><br>Misabeled <input type="checkbox"/><br>Fit/Function <input type="checkbox"/><br>Misaligned/off center <input type="checkbox"/> | Positioned Wrong <input type="checkbox"/><br>Outside Dimensions <input type="checkbox"/><br>Over/Under tolerance <input type="checkbox"/><br>Part Incorrect <input type="checkbox"/><br>Part Lost/Missing <input type="checkbox"/><br>Part Moved <input type="checkbox"/><br>Drawing <input type="checkbox"/><br>Finish <input type="checkbox"/><br>Misread <input type="checkbox"/><br>Turning Sequence <input type="checkbox"/> |
| OTHER : _____   |   |   |   |   |   |



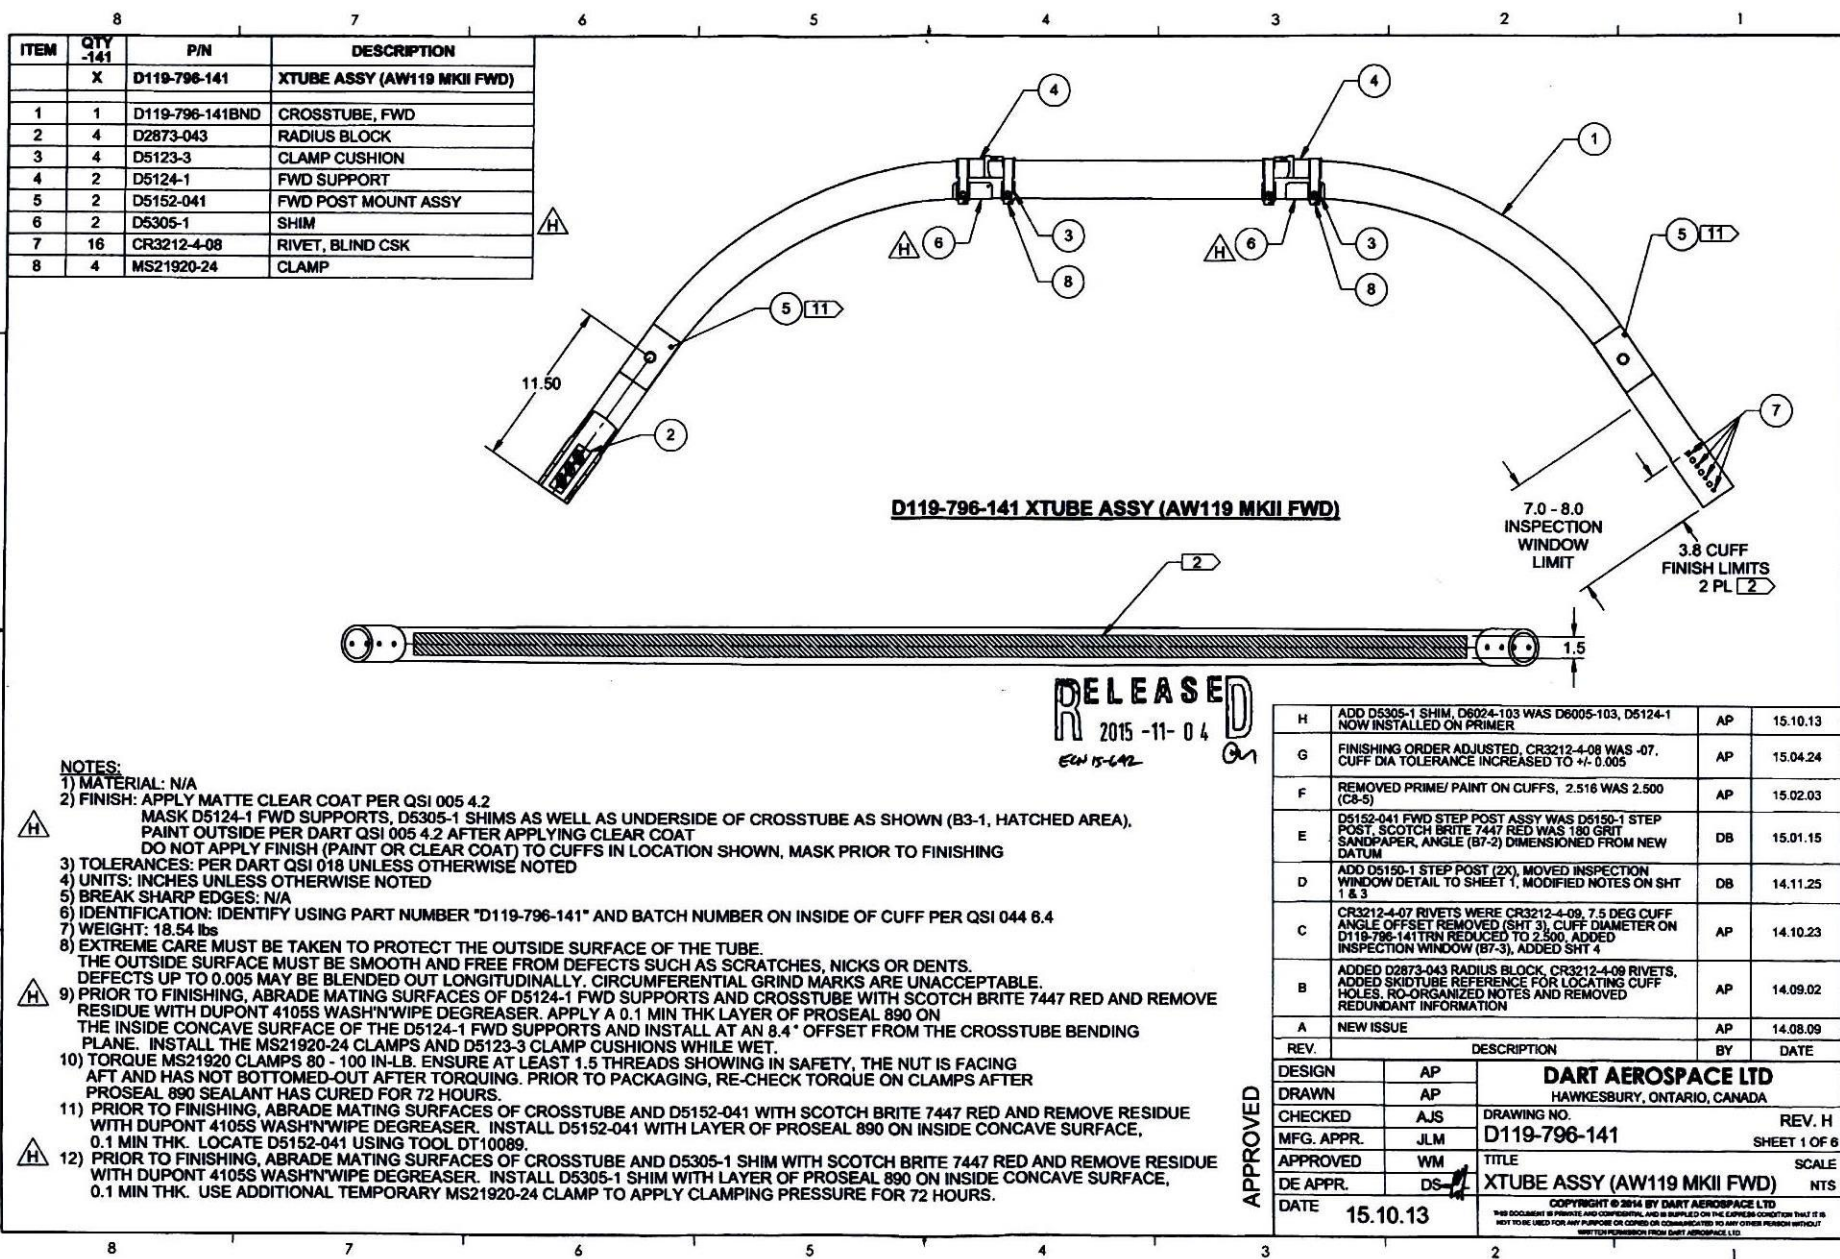

DQA: \_\_\_\_\_ Date: \_\_\_\_\_




## WORK ORDER NON-CONFORMANCE / UPDATE

QA Closed: \_\_\_\_\_ Date: \_\_\_\_\_


Work Order update only ☐

|   |  |   |  |   |  |  |   |  |  |
|---|--|---|--|---|--|--|---|--|--|
| Work Order: _____<br><br>Part No. _____<br><br>NCR No. _____   |  | <b>DISPOSITION</b><br><br>Rework <input type="checkbox"/><br>Scrap <input type="checkbox"/><br>Use-as-is <input type="checkbox"/><br>Suspected Unapproved <input type="checkbox"/>   |  | <b>AGAINST DEPARTMENT/PROCESS</b><br><br><div style="display: flex; justify-content: space-between;"> <div>             Skid-tube <input type="checkbox"/><br/>             Machining <input type="checkbox"/><br/>             Thermoforming <input type="checkbox"/><br/>             Large Fab <input type="checkbox"/> </div> <div>             Cross tube <input type="checkbox"/><br/>             Small Fab <input type="checkbox"/><br/>             Finishing <input type="checkbox"/><br/>             Composite <input type="checkbox"/> </div> <div>             Water Jet <input type="checkbox"/><br/>             Prod. Eng. Coord. <input type="checkbox"/><br/>             Rec/Store/Packaging <input type="checkbox"/><br/>             Supplier <input type="checkbox"/> </div> <div>             Engineering <input type="checkbox"/><br/>             Quality <input type="checkbox"/><br/>             Other <input type="checkbox"/> </div> </div> |  |  |   |  |  |
| Date :   |  | Step #:   |  | QTY Effective :   |  |  | <b>MRB (QSI042) Approval</b><br><br><br><b>Completed By</b><br><br><br><b>Lead hand / Supervisor Approval Verification</b><br><br><br><b>QC / QA Coordinator Approval</b> |  |  |
| Description Work Order Deviation   |  |   |  | Disposition   |  |  |   |  |  |
|   |  |   |  |   |  |  |   |  |  |
|   |  |   |  |   |  |  |   |  |  |
| <b>Root Cause</b><br><div style="display: flex; justify-content: space-between;"> <div>             Environment <input type="checkbox"/><br/>             Design <input type="checkbox"/><br/>             Doc/Data <input type="checkbox"/><br/>             Equip/Tooling <input type="checkbox"/><br/>             Handling/Pre <input type="checkbox"/><br/>             Material <input type="checkbox"/><br/>             Internal Transport <input type="checkbox"/><br/>             Tribal Knowledge <input type="checkbox"/><br/>             LOA <input type="checkbox"/><br/>             Substation <input type="checkbox"/><br/>             Past Expiry Date <input type="checkbox"/><br/>             Misidentified <input type="checkbox"/> </div> <div>             No Re-verification <input type="checkbox"/><br/>             Operator <input type="checkbox"/><br/>             Offset/Setup <input type="checkbox"/><br/>             Supplier <input type="checkbox"/><br/>             Training <input type="checkbox"/><br/>             Use for Testing <input type="checkbox"/><br/>             Poor Information <input type="checkbox"/><br/>             Rushing <input type="checkbox"/><br/>             Product Improvement <input type="checkbox"/><br/>             Process Improvement <input type="checkbox"/><br/>             Manufacturing Process <input type="checkbox"/><br/>             Past Due <input type="checkbox"/> </div> </div> |  | <b>FAULT CATEGORY</b><br><div style="display: flex; justify-content: space-between;"> <div>             Pressure/Forced <input type="checkbox"/><br/>             Bending <input type="checkbox"/><br/>             Centre Not Concentric <input type="checkbox"/><br/>             Cracks <input type="checkbox"/><br/>             Crimp/Kink/Ripple/Wave <input type="checkbox"/><br/>             Cuffs <input type="checkbox"/><br/>             Crushing <input type="checkbox"/><br/>             Heat Treat <input type="checkbox"/><br/>             Wave/Twist in Tube <input type="checkbox"/><br/>             Marks/Chatter <input type="checkbox"/> </div> <div>             Temperature/Cure <input type="checkbox"/><br/>             Set-up <input type="checkbox"/><br/>             BOM/Route <input type="checkbox"/><br/>             Broken/Damage/Defect <input type="checkbox"/><br/>             Inspection Incomplete/Unqualified <input type="checkbox"/><br/>             Contamination <input type="checkbox"/><br/>             Countersink <input type="checkbox"/><br/>             Cut Too Short <input type="checkbox"/><br/>             Instructions Incomplete/Unclear <input type="checkbox"/><br/>             Drill Holes <input type="checkbox"/> </div> <div>             Power Loss/Surge <input type="checkbox"/><br/>             Folio/Program <input type="checkbox"/><br/>             Grain <input type="checkbox"/><br/>             Weld <input type="checkbox"/><br/>             Wrong Stock Pulled <input type="checkbox"/><br/>             Out of Sequence <input type="checkbox"/><br/>             Off-set <input type="checkbox"/><br/>             Misabeled <input type="checkbox"/><br/>             Fit/Function <input type="checkbox"/><br/>             Misaligned/off center <input type="checkbox"/> </div> <div>             Positioned Wrong <input type="checkbox"/><br/>             Outside Dimensions <input type="checkbox"/><br/>             Over/Under tolerance <input type="checkbox"/><br/>             Part Incorrect <input type="checkbox"/><br/>             Part Lost/Missing <input type="checkbox"/><br/>             Part Moved <input type="checkbox"/><br/>             Drawing <input type="checkbox"/><br/>             Finish <input type="checkbox"/><br/>             Misread <input type="checkbox"/><br/>             Turning Sequence <input type="checkbox"/> </div> </div> |  | OTHER : _____   |  |  |   |  |  |




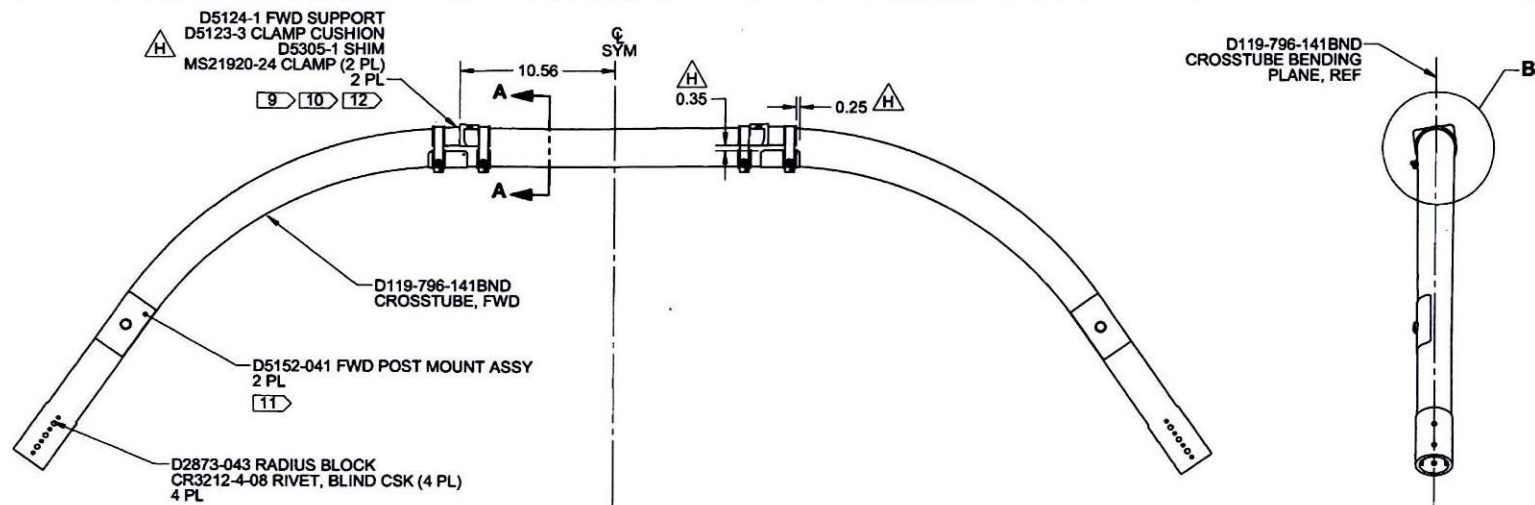

**D119-796-141 XTUBE ASSY (AW119 MKII FWD)**

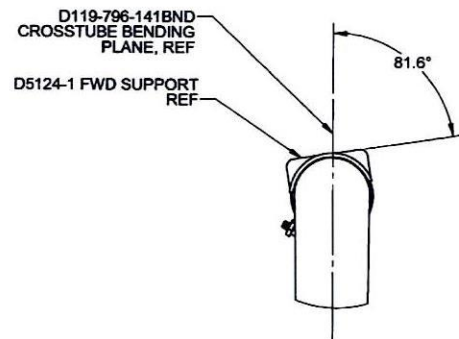

**DETAIL B**  
SCALE 2X

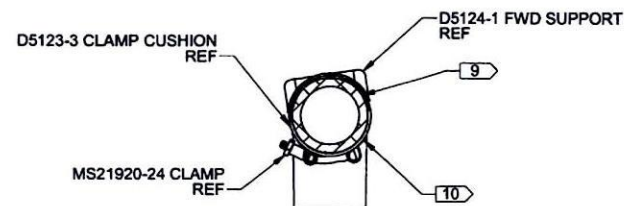

**SECTION A-A**  
SCALE 2X

**RELEASED**  
2015-11-04

APPROVED

|            |          |   |              |
|------------|----------|---|--------------|
| DESIGN     | AP       | <b>DART AEROSPACE LTD</b><br>HAWKESBURY, ONTARIO, CANADA   |              |
| DRAWN      | AP       |   |              |
| CHECKED    | AJS      | DRAWING NO.   | REV. H       |
| MFG. APPR. | JLM      | <b>D119-796-141</b>   | SHEET 2 OF 8 |
| APPROVED   | WM       | TITLE   | SCALE        |
| DE APPR.   | DS       | <b>XTUBE ASSY (AW119 MKII FWD)</b>   | NTS          |
| DATE       | 15.10.13 | COPYRIGHT © 2014 BY DART AEROSPACE LTD<br>THIS DOCUMENT IS PRIVATE AND CONFIDENTIAL AND IS SUPPLIED ON THE EXPRESS CONDITION THAT IT IS<br>NOT TO BE USED FOR ANY PURPOSE OR COPIED OR COMMUNICATED TO ANY OTHER PERSON WITHOUT<br>WRITTEN PERMISSION FROM DART AEROSPACE LTD. |              |

DQA: \_\_\_\_\_ Date: \_\_\_\_\_




## WORK ORDER NON-CONFORMANCE / UPDATE

QA Closed: \_\_\_\_\_ Date: \_\_\_\_\_

Work Order update only ☐

|   |   |   |   |   |   |
|---|---|---|---|---|---|
| Work Order: _____<br><br>Part No. _____<br><br>NCR No. _____   | <b>DISPOSITION</b><br><br>Rework <input type="checkbox"/><br>Scrap <input type="checkbox"/><br>Use-as-is <input type="checkbox"/><br>Suspected Unapproved <input type="checkbox"/>   | <b>AGAINST DEPARTMENT/PROCESS</b><br><br><div style="display: flex; justify-content: space-between;"> <div>           Skid-tube <input type="checkbox"/><br/>           Machining <input type="checkbox"/><br/>           Thermoforming <input type="checkbox"/><br/>           Large Fab <input type="checkbox"/> </div> <div>           Cross tube <input type="checkbox"/><br/>           Small Fab <input type="checkbox"/><br/>           Finishing <input type="checkbox"/><br/>           Composite <input type="checkbox"/> </div> <div>           Water Jet <input type="checkbox"/><br/>           Prod. Eng. Coord. <input type="checkbox"/><br/>           Rec/Store/Packaging <input type="checkbox"/><br/>           Supplier <input type="checkbox"/> </div> <div>           Engineering <input type="checkbox"/><br/>           Quality <input type="checkbox"/><br/>           Other <input type="checkbox"/> </div> </div> |   |   |   |
| Date :   | Step #:   | QTY Effective :   |   | MRB (QSI042) Approval   |   |
| Description Work Order Deviation   |   | Disposition   |   | Completed By   |   |
|   |   |   |   | Lead hand / Supervisor Approval Verification   |   |
|   |   |   |   | QC / QA Coordinator Approval   |   |
|   |   |   |   |   |   |
| Root Cause   |   | FAULT CATEGORY   |   |   |   |
| Environment <input type="checkbox"/><br>Design <input type="checkbox"/><br>Doc/Data <input type="checkbox"/><br>Equip/Tooling <input type="checkbox"/><br>Handling/Pre <input type="checkbox"/><br>Material <input type="checkbox"/><br>Internal Transport <input type="checkbox"/><br>Tribal Knowledge <input type="checkbox"/><br>LOA <input type="checkbox"/><br>Substation <input type="checkbox"/><br>Past Expiry Date <input type="checkbox"/><br>Misidentified <input type="checkbox"/> | No Re-verification <input type="checkbox"/><br>Operator <input type="checkbox"/><br>Offset/Setup <input type="checkbox"/><br>Supplier <input type="checkbox"/><br>Training <input type="checkbox"/><br>Use for Testing <input type="checkbox"/><br>Poor Information <input type="checkbox"/><br>Rushing <input type="checkbox"/><br>Product Improvement <input type="checkbox"/><br>Process Improvement <input type="checkbox"/><br>Manufacturing Process <input type="checkbox"/><br>Past Due <input type="checkbox"/> | Pressure/Forced <input type="checkbox"/><br>Bending <input type="checkbox"/><br>Centre Not Concentric <input type="checkbox"/><br>Cracks <input type="checkbox"/><br>Crimp/Kink/Ripple/Wave <input type="checkbox"/><br>Cuffs <input type="checkbox"/><br>Crushing <input type="checkbox"/><br>Heat Treat <input type="checkbox"/><br>Wave/Twist in Tube <input type="checkbox"/><br>Marks/Chatter <input type="checkbox"/>   | Temperature/Cure <input type="checkbox"/><br>Set-up <input type="checkbox"/><br>BOM/Route <input type="checkbox"/><br>Broken/Damage/Defect <input type="checkbox"/><br>Inspection Incomplete/Unqualified <input type="checkbox"/><br>Contamination <input type="checkbox"/><br>Countersink <input type="checkbox"/><br>Cut Too Short <input type="checkbox"/><br>Instructions Incomplete/Unclear <input type="checkbox"/><br>Drill Holes <input type="checkbox"/> | Power Loss/Surge <input type="checkbox"/><br>Folio/Program <input type="checkbox"/><br>Grain <input type="checkbox"/><br>Weld <input type="checkbox"/><br>Wrong Stock Pulled <input type="checkbox"/><br>Out of Sequence <input type="checkbox"/><br>Off-set <input type="checkbox"/><br>Misabeled <input type="checkbox"/><br>Fit/Function <input type="checkbox"/><br>Misaligned/off center <input type="checkbox"/> | Positioned Wrong <input type="checkbox"/><br>Outside Dimensions <input type="checkbox"/><br>Over/Under tolerance <input type="checkbox"/><br>Part Incorrect <input type="checkbox"/><br>Part Lost/Missing <input type="checkbox"/><br>Part Moved <input type="checkbox"/><br>Drawing <input type="checkbox"/><br>Finish <input type="checkbox"/><br>Misread <input type="checkbox"/><br>Turning Sequence <input type="checkbox"/> |
| OTHER : _____   |   |   |   |   |   |



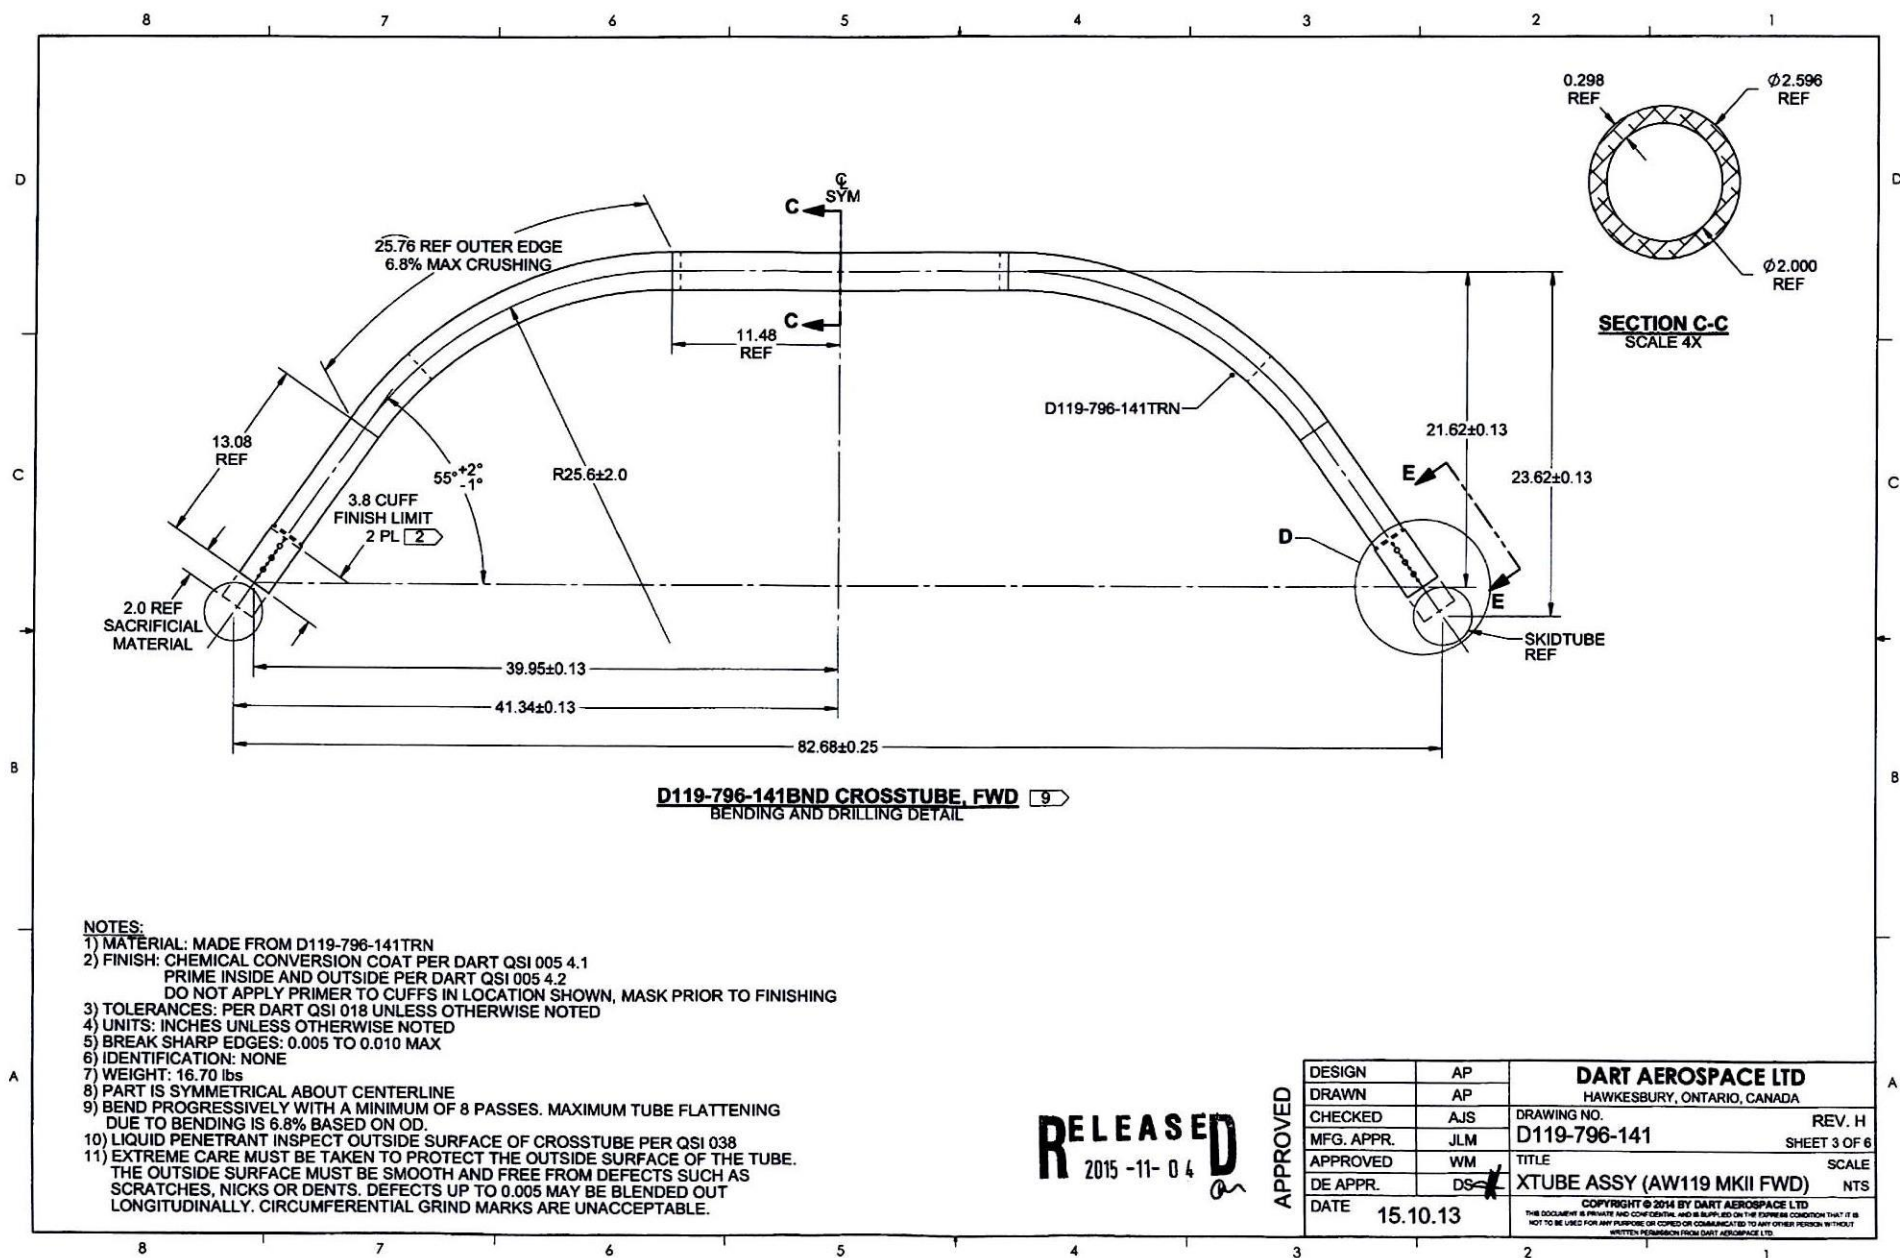

DQA: \_\_\_\_\_ Date: \_\_\_\_\_




## WORK ORDER NON-CONFORMANCE / UPDATE

QA Closed: \_\_\_\_\_ Date: \_\_\_\_\_


Work Order update only ☐

|   |   
|---|---|---|---|---|---|------------------------------------|-------------------------------------|------------------------------------|--------------------------------------|------------------------------------|------------------------------------|--------------------------------------------|----------------------------------|----------------------------------------|------------------------------------|----------------------------------------------|--------------------------------|------------------------------------|------------------------------------|-----------------------------------|--|
| Work Order: _____<br><br>Part No. _____<br><br>NCR No. _____   | <b>DISPOSITION</b><br><br>Rework <input type="checkbox"/><br>Scrap <input type="checkbox"/><br>Use-as-is <input type="checkbox"/><br>Suspected Unapproved <input type="checkbox"/>   | <b>AGAINST DEPARTMENT/PROCESS</b><br><br><table style="width:100%; border: none;"> <tr> <td style="width:15%;">Skid-tube <input type="checkbox"/></td> <td style="width:15%;">Cross tube <input type="checkbox"/></td> <td style="width:15%;">Water Jet <input type="checkbox"/></td> <td style="width:15%;">Engineering <input type="checkbox"/></td> </tr> <tr> <td>Machining <input type="checkbox"/></td> <td>Small Fab <input type="checkbox"/></td> <td>Prod. Eng. Coord. <input type="checkbox"/></td> <td>Quality <input type="checkbox"/></td> </tr> <tr> <td>Thermoforming <input type="checkbox"/></td> <td>Finishing <input type="checkbox"/></td> <td>Rec/Store/Packaging <input type="checkbox"/></td> <td>Other <input type="checkbox"/></td> </tr> <tr> <td>Large Fab <input type="checkbox"/></td> <td>Composite <input type="checkbox"/></td> <td>Supplier <input type="checkbox"/></td> <td></td> </tr> </table> |   |   |   | Skid-tube <input type="checkbox"/> | Cross tube <input type="checkbox"/> | Water Jet <input type="checkbox"/> | Engineering <input type="checkbox"/> | Machining <input type="checkbox"/> | Small Fab <input type="checkbox"/> | Prod. Eng. Coord. <input type="checkbox"/> | Quality <input type="checkbox"/> | Thermoforming <input type="checkbox"/> | Finishing <input type="checkbox"/> | Rec/Store/Packaging <input type="checkbox"/> | Other <input type="checkbox"/> | Large Fab <input type="checkbox"/> | Composite <input type="checkbox"/> | Supplier <input type="checkbox"/> |  |
| Skid-tube <input type="checkbox"/>   | Cross tube <input type="checkbox"/>   | Water Jet <input type="checkbox"/>   | Engineering <input type="checkbox"/>   |   |   |                                    |                                     |                                    |                                      |                                    |                                    |                                            |                                  |                                        |                                    |                                              |                                |                                    |                                    |                                   |  |
| Machining <input type="checkbox"/>   | Small Fab <input type="checkbox"/>   | Prod. Eng. Coord. <input type="checkbox"/>   | Quality <input type="checkbox"/>   |   |   |                                    |                                     |                                    |                                      |                                    |                                    |                                            |                                  |                                        |                                    |                                              |                                |                                    |                                    |                                   |  |
| Thermoforming <input type="checkbox"/>   | Finishing <input type="checkbox"/>   | Rec/Store/Packaging <input type="checkbox"/>   | Other <input type="checkbox"/>   |   |   |                                    |                                     |                                    |                                      |                                    |                                    |                                            |                                  |                                        |                                    |                                              |                                |                                    |                                    |                                   |  |
| Large Fab <input type="checkbox"/>   | Composite <input type="checkbox"/>   | Supplier <input type="checkbox"/>   |   |   |   |                                    |                                     |                                    |                                      |                                    |                                    |                                            |                                  |                                        |                                    |                                              |                                |                                    |                                    |                                   |  |
| Date : _____   | Step #: _____   | QTY Effective : _____   |   | MRB (QSI042) Approval   |   |                                    |                                     |                                    |                                      |                                    |                                    |                                            |                                  |                                        |                                    |                                              |                                |                                    |                                    |                                   |  |
| Description Work Order Deviation   |   |   | Disposition   |   |   |                                    |                                     |                                    |                                      |                                    |                                    |                                            |                                  |                                        |                                    |                                              |                                |                                    |                                    |                                   |  |
|   |   |   | Completed By   |   |   |                                    |                                     |                                    |                                      |                                    |                                    |                                            |                                  |                                        |                                    |                                              |                                |                                    |                                    |                                   |  |
|   |   |   | Lead hand / Supervisor Approval Verification   |   |   |                                    |                                     |                                    |                                      |                                    |                                    |                                            |                                  |                                        |                                    |                                              |                                |                                    |                                    |                                   |  |
|   |   |   | QC / QA Coordinator Approval   |   |   |                                    |                                     |                                    |                                      |                                    |                                    |                                            |                                  |                                        |                                    |                                              |                                |                                    |                                    |                                   |  |
| Root Cause   |   | FAULT CATEGORY   |   |   |   |                                    |                                     |                                    |                                      |                                    |                                    |                                            |                                  |                                        |                                    |                                              |                                |                                    |                                    |                                   |  |
| Environment <input type="checkbox"/><br>Design <input type="checkbox"/><br>Doc/Data <input type="checkbox"/><br>Equip/Tooling <input type="checkbox"/><br>Handling/Pre <input type="checkbox"/><br>Material <input type="checkbox"/><br>Internal Transport <input type="checkbox"/><br>Tribal Knowledge <input type="checkbox"/><br>LOA <input type="checkbox"/><br>Substation <input type="checkbox"/><br>Past Expiry Date <input type="checkbox"/><br>Misidentified <input type="checkbox"/> | No Re-verification <input type="checkbox"/><br>Operator <input type="checkbox"/><br>Offset/Setup <input type="checkbox"/><br>Supplier <input type="checkbox"/><br>Training <input type="checkbox"/><br>Use for Testing <input type="checkbox"/><br>Poor Information <input type="checkbox"/><br>Rushing <input type="checkbox"/><br>Product Improvement <input type="checkbox"/><br>Process Improvement <input type="checkbox"/><br>Manufacturing Process <input type="checkbox"/><br>Past Due <input type="checkbox"/> | Pressure/Forced <input type="checkbox"/><br>Bending <input type="checkbox"/><br>Centre Not Concentric <input type="checkbox"/><br>Cracks <input type="checkbox"/><br>Crimp/Kink/Ripple/Wave <input type="checkbox"/><br>Cuffs <input type="checkbox"/><br>Crushing <input type="checkbox"/><br>Heat Treat <input type="checkbox"/><br>Wave/Twist in Tube <input type="checkbox"/><br>Marks/Chatter <input type="checkbox"/>   | Temperature/Cure <input type="checkbox"/><br>Set-up <input type="checkbox"/><br>BOM/Route <input type="checkbox"/><br>Broken/Damage/Defect <input type="checkbox"/><br>Inspection Incomplete/Unqualified <input type="checkbox"/><br>Contamination <input type="checkbox"/><br>Countersink <input type="checkbox"/><br>Cut Too Short <input type="checkbox"/><br>Instructions Incomplete/Unclear <input type="checkbox"/><br>Drill Holes <input type="checkbox"/> | Power Loss/Surge <input type="checkbox"/><br>Folio/Program <input type="checkbox"/><br>Grain <input type="checkbox"/><br>Weld <input type="checkbox"/><br>Wrong Stock Pulled <input type="checkbox"/><br>Out of Sequence <input type="checkbox"/><br>Off-set <input type="checkbox"/><br>Misabeled <input type="checkbox"/><br>Fit/Function <input type="checkbox"/><br>Misaligned/off center <input type="checkbox"/> | Positioned Wrong <input type="checkbox"/><br>Outside Dimensions <input type="checkbox"/><br>Over/Under tolerance <input type="checkbox"/><br>Part Incorrect <input type="checkbox"/><br>Part Lost/Missing <input type="checkbox"/><br>Part Moved <input type="checkbox"/><br>Drawing <input type="checkbox"/><br>Finish <input type="checkbox"/><br>Misread <input type="checkbox"/><br>Turning Sequence <input type="checkbox"/> |                                    |                                     |                                    |                                      |                                    |                                    |                                            |                                  |                                        |                                    |                                              |                                |                                    |                                    |                                   |  |
| OTHER : _____   |   |   



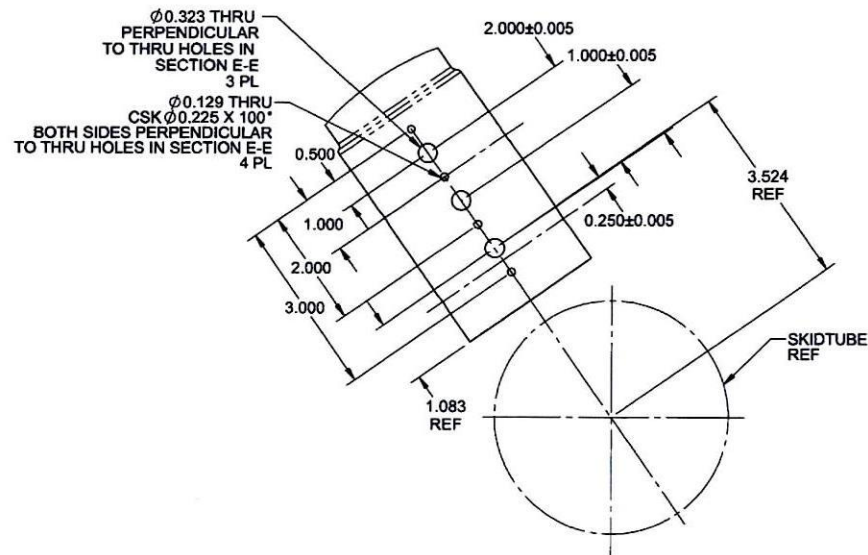

**VIEW D**  
SCALE 4X

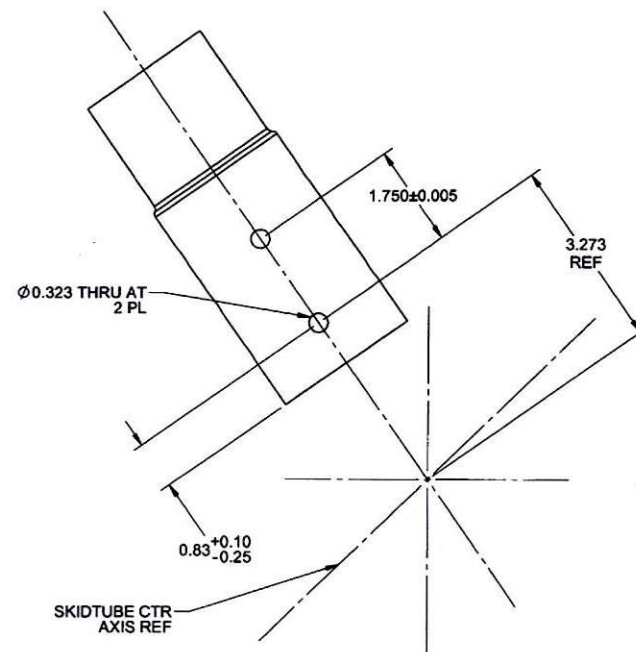

**VIEW E-E**  
SCALE 2X

**RELEASED**  
2015-11-04

APPROVED

|            |          |   |              |
|------------|----------|---|--------------|
| DESIGN     | AP       | <b>DART AEROSPACE LTD</b><br>HAWKESBURY, ONTARIO, CANADA   |              |
| DRAWN      | AP       |   |              |
| CHECKED    | AJS      | DRAWING NO.   | REV. H       |
| MFG. APPR. | JLM      | D119-796-141   | SHEET 4 OF 8 |
| APPROVED   | WM       | TITLE   | SCALE        |
| DE APPR.   | DS       | XTUBE ASSY (AW119 MKII FWD)   | NTS          |
| DATE       | 15.10.13 | COPYRIGHT © 2014 BY DART AEROSPACE LTD<br><small>THIS DOCUMENT IS PRIVATE AND CONFIDENTIAL AND IS SUPPLIED ON THE EXPRESS CONDITION THAT IT IS NOT TO BE USED FOR ANY PURPOSE OR COPIED OR COMMUNICATED TO ANY OTHER PERSON WITHOUT WRITTEN PERMISSION FROM DART AEROSPACE LTD.</small> |              |

DQA: \_\_\_\_\_ Date: \_\_\_\_\_



## WORK ORDER NON-CONFORMANCE / UPDATE


QA Closed: \_\_\_\_\_ Date: \_\_\_\_\_

Work Order update only ☐

|   |   |   |  |                                              |  |
|---|---|---|--|----------------------------------------------|--|
| Work Order: _____<br><br>Part No. _____<br><br>NCR No. _____   | <b>DISPOSITION</b><br><br>Rework <input type="checkbox"/><br>Scrap <input type="checkbox"/><br>Use-as-is <input type="checkbox"/><br>Suspected Unapproved <input type="checkbox"/>   | <b>AGAINST DEPARTMENT/PROCESS</b><br><br><div style="display: flex; justify-content: space-between;"> <div>           Skid-tube <input type="checkbox"/><br/>           Machining <input type="checkbox"/><br/>           Thermoforming <input type="checkbox"/><br/>           Large Fab <input type="checkbox"/> </div> <div>           Cross tube <input type="checkbox"/><br/>           Small Fab <input type="checkbox"/><br/>           Finishing <input type="checkbox"/><br/>           Composite <input type="checkbox"/> </div> <div>           Water Jet <input type="checkbox"/><br/>           Prod. Eng. Coord. <input type="checkbox"/><br/>           Rec/Store/Packaging <input type="checkbox"/><br/>           Supplier <input type="checkbox"/> </div> <div>           Engineering <input type="checkbox"/><br/>           Quality <input type="checkbox"/><br/>           Other <input type="checkbox"/> </div> </div>   |  |                                              |  |
| Date :   | Step #:   | QTY Effective :   |  | MRB (QSI042) Approval                        |  |
| Description Work Order Deviation   |   | Disposition   |  | Completed By                                 |  |
|   |   |   |  | Lead hand / Supervisor Approval Verification |  |
|   |   |   |  | QC / QA Coordinator Approval                 |  |
|   |   |   |  |                                              |  |
| Root Cause   |   | FAULT CATEGORY   |  |                                              |  |
| <div style="display: flex;"> <div style="flex: 1;">           Environment <input type="checkbox"/><br/>           Design <input type="checkbox"/><br/>           Doc/Data <input type="checkbox"/><br/>           Equip/Tooling <input type="checkbox"/><br/>           Handling/Pre <input type="checkbox"/><br/>           Material <input type="checkbox"/><br/>           Internal Transport <input type="checkbox"/><br/>           Tribal Knowledge <input type="checkbox"/><br/>           LOA <input type="checkbox"/><br/>           Substation <input type="checkbox"/><br/>           Past Expiry Date <input type="checkbox"/><br/>           Misidentified <input type="checkbox"/> </div> <div style="flex: 1;">           No Re-verification <input type="checkbox"/><br/>           Operator <input type="checkbox"/><br/>           Offset/Setup <input type="checkbox"/><br/>           Supplier <input type="checkbox"/><br/>           Training <input type="checkbox"/><br/>           Use for Testing <input type="checkbox"/><br/>           Poor Information <input type="checkbox"/><br/>           Rushing <input type="checkbox"/><br/>           Product Improvement <input type="checkbox"/><br/>           Process Improvement <input type="checkbox"/><br/>           Manufacturing Process <input type="checkbox"/><br/>           Past Due <input type="checkbox"/> </div> </div> | <div style="display: flex;"> <div style="flex: 1;">           Pressure/Forced <input type="checkbox"/><br/>           Bending <input type="checkbox"/><br/>           Centre Not Concentric <input type="checkbox"/><br/>           Cracks <input type="checkbox"/><br/>           Crimp/Kink/Ripple/Wave <input type="checkbox"/><br/>           Cuffs <input type="checkbox"/><br/>           Crushing <input type="checkbox"/><br/>           Heat Treat <input type="checkbox"/><br/>           Wave/Twist in Tube <input type="checkbox"/><br/>           Marks/Chatter <input type="checkbox"/> </div> <div style="flex: 1;">           Temperature/Cure <input type="checkbox"/><br/>           Set-up <input type="checkbox"/><br/>           BOM/Route <input type="checkbox"/><br/>           Broken/Damage/Defect <input type="checkbox"/><br/>           Inspection Incomplete/Unqualified <input type="checkbox"/><br/>           Contamination <input type="checkbox"/><br/>           Countersink <input type="checkbox"/><br/>           Cut Too Short <input type="checkbox"/><br/>           Instructions Incomplete/Unclear <input type="checkbox"/><br/>           Drill Holes <input type="checkbox"/> </div> </div> | <div style="display: flex;"> <div style="flex: 1;">           Power Loss/Surge <input type="checkbox"/><br/>           Folio/Program <input type="checkbox"/><br/>           Grain <input type="checkbox"/><br/>           Weld <input type="checkbox"/><br/>           Wrong Stock Pulled <input type="checkbox"/><br/>           Out of Sequence <input type="checkbox"/><br/>           Off-set <input type="checkbox"/><br/>           Misabeled <input type="checkbox"/><br/>           Fit/Function <input type="checkbox"/><br/>           Misaligned/off center <input type="checkbox"/> </div> <div style="flex: 1;">           Positioned Wrong <input type="checkbox"/><br/>           Outside Dimensions <input type="checkbox"/><br/>           Over/Under tolerance <input type="checkbox"/><br/>           Part Incorrect <input type="checkbox"/><br/>           Part Lost/Missing <input type="checkbox"/><br/>           Part Moved <input type="checkbox"/><br/>           Drawing <input type="checkbox"/><br/>           Finish <input type="checkbox"/><br/>           Misread <input type="checkbox"/><br/>           Turning Sequence <input type="checkbox"/> </div> </div> |  |                                              |  |
| OTHER : <input type="checkbox"/>   |   |   |  |                                              |  |



8 7 6 5 4 3 2 1

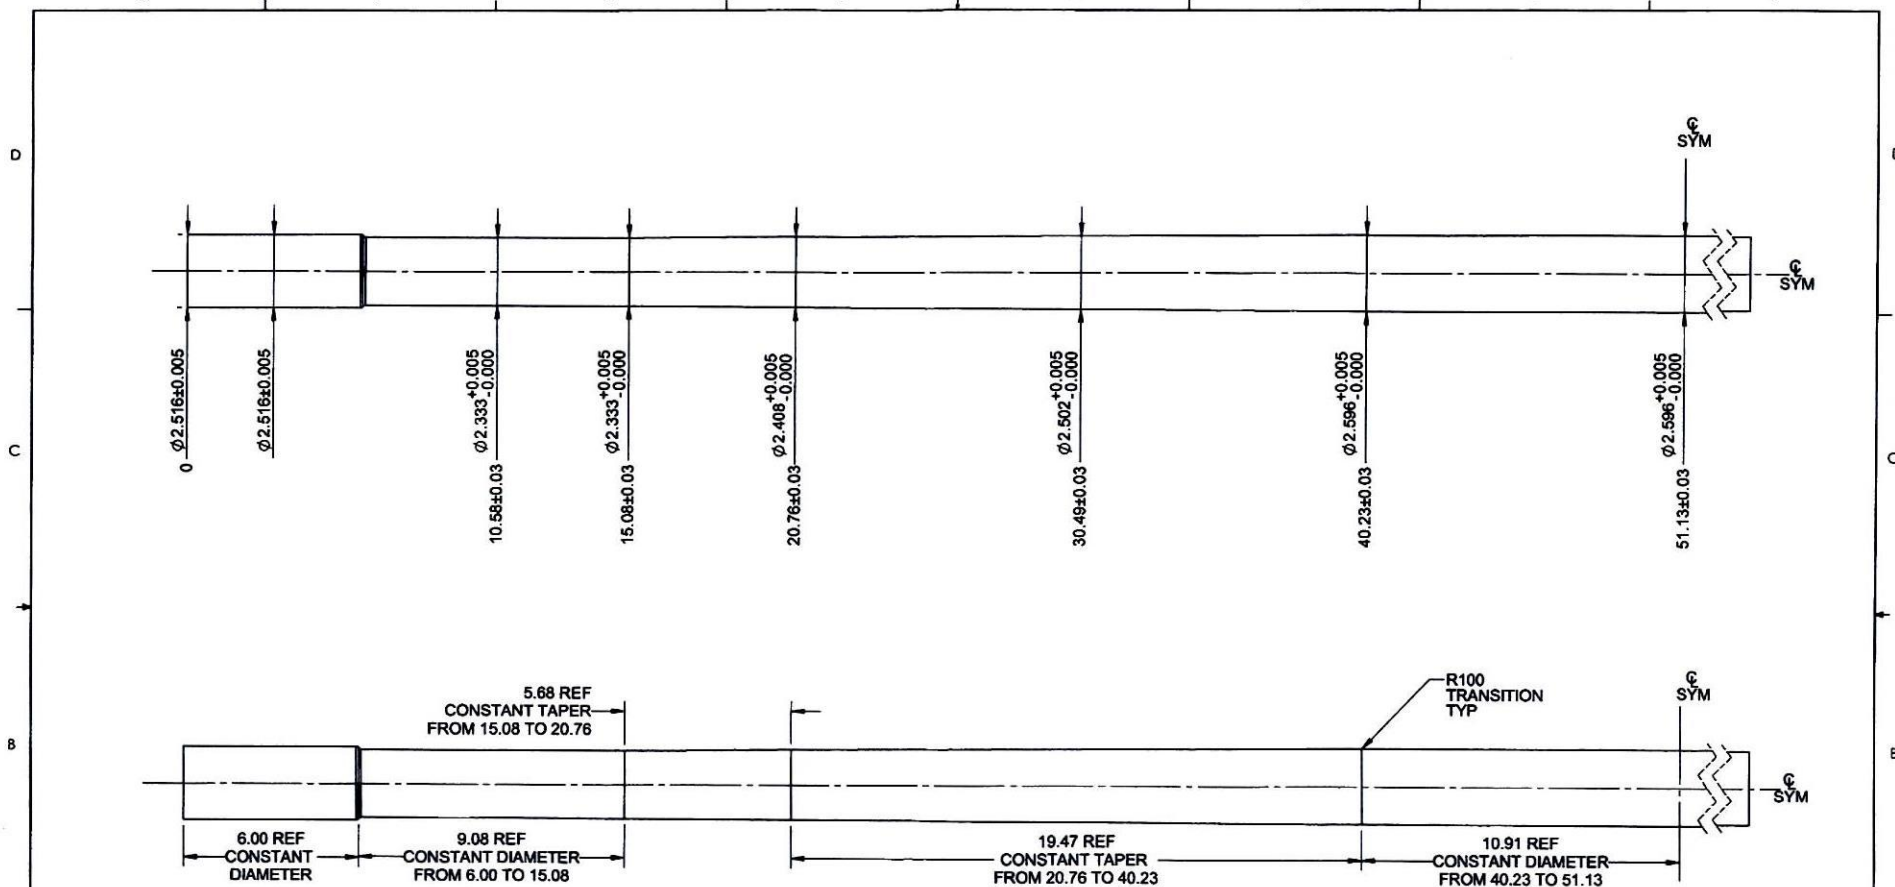

# **D119-796-141TRN CROSSTUBE, FWD**

- NOTES:**
- 1) MATERIAL: MANUFACTURE FROM D6024-103 (PREFERRED) OR D6005-103  
FINISHED LENGTH = 102.26  $\pm 0.020$  (BEFORE BENDING/TRIMMING)
  - 2) FINISH: NONE
  - 3) TOLERANCES: PER DART QSI 018 UNLESS OTHERWISE NOTED
  - 4) UNITS: INCHES UNLESS OTHERWISE NOTED
  - 5) BREAK SHARP EDGES: 0.005 TO 0.010 MAX
  - 6) IDENTIFICATION: NONE
  - 7) WEIGHT: 16.70 lbs
  - 8) PART IS SYMMETRICAL ABOUT CENTERLINE

**RELEASED**  
2015-11-04

**APPROVED**

|   |          |                                        |              |
|---|----------|----------------------------------------|--------------|
| DESIGN   | AP       | <b>DART AEROSPACE LTD</b>              |              |
| DRAWN   | AP       | HAWKESBURY, ONTARIO, CANADA            |              |
| CHECKED   | AJS      | DRAWING NO.                            | REV. H       |
| MFG. APPR.   | JLM      | <b>D119-796-141</b>                    | SHEET 5 OF 6 |
| APPROVED   | WM       | TITLE                                  | SCALE        |
| DE APPR.   | DS       | <b>XTUBE ASSY (AW119 MKII FWD)</b>     | NTS          |
| DATE   | 15.10.13 | COPYRIGHT © 2014 BY DART AEROSPACE LTD |              |
| THIS DOCUMENT IS PRIVATE AND CONFIDENTIAL AND IS SUPPLIED ON THE EXPRESS CONDITION THAT IT IS NOT TO BE USED FOR ANY PURPOSE OR COMMUNICATED TO ANY OTHER PERSONS WITHOUT WRITTEN PERMISSION FROM DART AEROSPACE LTD. |          |                                        |              |

DQA: \_\_\_\_\_ Date: \_\_\_\_\_




## WORK ORDER NON-CONFORMANCE / UPDATE

QA Closed: \_\_\_\_\_ Date: \_\_\_\_\_

Work Order update only ☐

| |
|---|
| Work Order: _____<br><br>Part No. _____<br><br>NCR No. _____ |                                     | <b>DISPOSITION</b><br><br>Rework <input type="checkbox"/><br>Scrap <input type="checkbox"/><br>Use-as-is <input type="checkbox"/><br>Suspected Unapproved <input type="checkbox"/> |                                        | <b>AGAINST DEPARTMENT/PROCESS</b><br><br><table style="width:100%; border: none;"> <tr> <td style="width:15%;">Skid-tube <input type="checkbox"/></td> <td style="width:15%;">Cross tube <input type="checkbox"/></td> <td style="width:15%;">Water Jet <input type="checkbox"/></td> <td style="width:15%;">Engineering <input type="checkbox"/></td> </tr> <tr> <td>Machining <input type="checkbox"/></td> <td>Small Fab <input type="checkbox"/></td> <td>Prod. Eng. Coord. <input type="checkbox"/></td> <td>Quality <input type="checkbox"/></td> </tr> <tr> <td>Thermoforming <input type="checkbox"/></td> <td>Finishing <input type="checkbox"/></td> <td>Rec/Store/Packaging <input type="checkbox"/></td> <td>Other <input type="checkbox"/></td> </tr> <tr> <td>Large Fab <input type="checkbox"/></td> <td>Composite <input type="checkbox"/></td> <td>Supplier <input type="checkbox"/></td> <td></td> </tr> </table> |                                   |                                             |   |                                              |                                     | Skid-tube <input type="checkbox"/>        | Cross tube <input type="checkbox"/>    | Water Jet <input type="checkbox"/>          | Engineering <input type="checkbox"/> | Machining <input type="checkbox"/>    | Small Fab <input type="checkbox"/> | Prod. Eng. Coord. <input type="checkbox"/> | Quality <input type="checkbox"/>         | Thermoforming <input type="checkbox"/>    | Finishing <input type="checkbox"/> | Rec/Store/Packaging <input type="checkbox"/> | Other <input type="checkbox"/>               | Large Fab <input type="checkbox"/>             | Composite <input type="checkbox"/> | Supplier <input type="checkbox"/>        | |
| Skid-tube <input type="checkbox"/>                           | Cross tube <input type="checkbox"/> | Water Jet <input type="checkbox"/>   | Engineering <input type="checkbox"/>   | |
| Machining <input type="checkbox"/>                           | Small Fab <input type="checkbox"/>  | Prod. Eng. Coord. <input type="checkbox"/>   | Quality <input type="checkbox"/>       | |
| Thermoforming <input type="checkbox"/>                       | Finishing <input type="checkbox"/>  | Rec/Store/Packaging <input type="checkbox"/>   | Other <input type="checkbox"/>         | |
| Large Fab <input type="checkbox"/>                           | Composite <input type="checkbox"/>  | Supplier <input type="checkbox"/>   | |
| Date :                                                       |                                     | Step #:   |                                        | QTY Effective :   |                                   |                                             | <b>MRB (QSI042) Approval</b><br><br><div style="border: 1px solid black; height: 100px; width: 100%;"></div> | |
| Description Work Order Deviation                             |                                     |   |                                        | Disposition   | |
|                                                              |                                     |   |                                        |   |                                   |                                             |   | Completed By                                 | |
|                                                              |                                     |   |                                        |   |                                   |                                             |   | Lead hand / Supervisor Approval Verification | |
|                                                              |                                     |   |                                        |   |                                   |                                             |   | QC / QA Coordinator Approval                 | |
| Root Cause                                                   |                                     | FAULT CATEGORY   | |
| Environment <input type="checkbox"/>                         | Design <input type="checkbox"/>     | Doc/Data <input type="checkbox"/>   | Equip/Tooling <input type="checkbox"/> | Handling/Pre <input type="checkbox"/>   | Material <input type="checkbox"/> | Internal Transport <input type="checkbox"/> | Tribal Knowledge <input type="checkbox"/>                                                                    | LOA <input type="checkbox"/>                 | Substation <input type="checkbox"/> | Past Expiry Date <input type="checkbox"/> | Misidentified <input type="checkbox"/> | No Re-verification <input type="checkbox"/> | Operator <input type="checkbox"/>    | Offset/Setup <input type="checkbox"/> | Supplier <input type="checkbox"/>  | Training <input type="checkbox"/>          | Use for Testing <input type="checkbox"/> | Poor Information <input type="checkbox"/> | Rushing <input type="checkbox"/>   | Product Improvement <input type="checkbox"/> | Process Improvement <input type="checkbox"/> | Manufacturing Process <input type="checkbox"/> | Past Due <input type="checkbox"/>  | Pressure/Forced <input type="checkbox"/> | Bending <input type="checkbox"/> | Centre Not Concentric <input type="checkbox"/> | Cracks <input type="checkbox"/> | Crimp/Kink/Ripple/Wave <input type="checkbox"/> | Cuffs <input type="checkbox"/> | Crushing <input type="checkbox"/> | Heat Treat <input type="checkbox"/> | Wave/Twist in Tube <input type="checkbox"/> | Marks/Chatter <input type="checkbox"/> | Temperature/Cure <input type="checkbox"/> | Set-up <input type="checkbox"/> | BOM/Route <input type="checkbox"/> | Broken/Damage/Defect <input type="checkbox"/> | Inspection Incomplete/Unqualified <input type="checkbox"/> | Contamination <input type="checkbox"/> | Countersink <input type="checkbox"/> | Cut Too Short <input type="checkbox"/> | Instructions Incomplete/Unclear <input type="checkbox"/> | Drill Holes <input type="checkbox"/> | Power Loss/Surge <input type="checkbox"/> | Folio/Program <input type="checkbox"/> | Grain <input type="checkbox"/> | Weld <input type="checkbox"/> | Wrong Stock Pulled <input type="checkbox"/> | Out of Sequence <input type="checkbox"/> | Off-set <input type="checkbox"/> | Mislabeled <input type="checkbox"/> | Fit/Function <input type="checkbox"/> | Misaligned/off center <input type="checkbox"/> | Positioned Wrong <input type="checkbox"/> | Outside Dimensions <input type="checkbox"/> | Over/Under tolerance <input type="checkbox"/> | Part Incorrect <input type="checkbox"/> | Part Lost/Missing <input type="checkbox"/> | Part Moved <input type="checkbox"/> | Drawing <input type="checkbox"/> | Finish <input type="checkbox"/> | Misread <input type="checkbox"/> | Turning Sequence <input type="checkbox"/> |
| OTHER : <input type="checkbox"/>                             | |



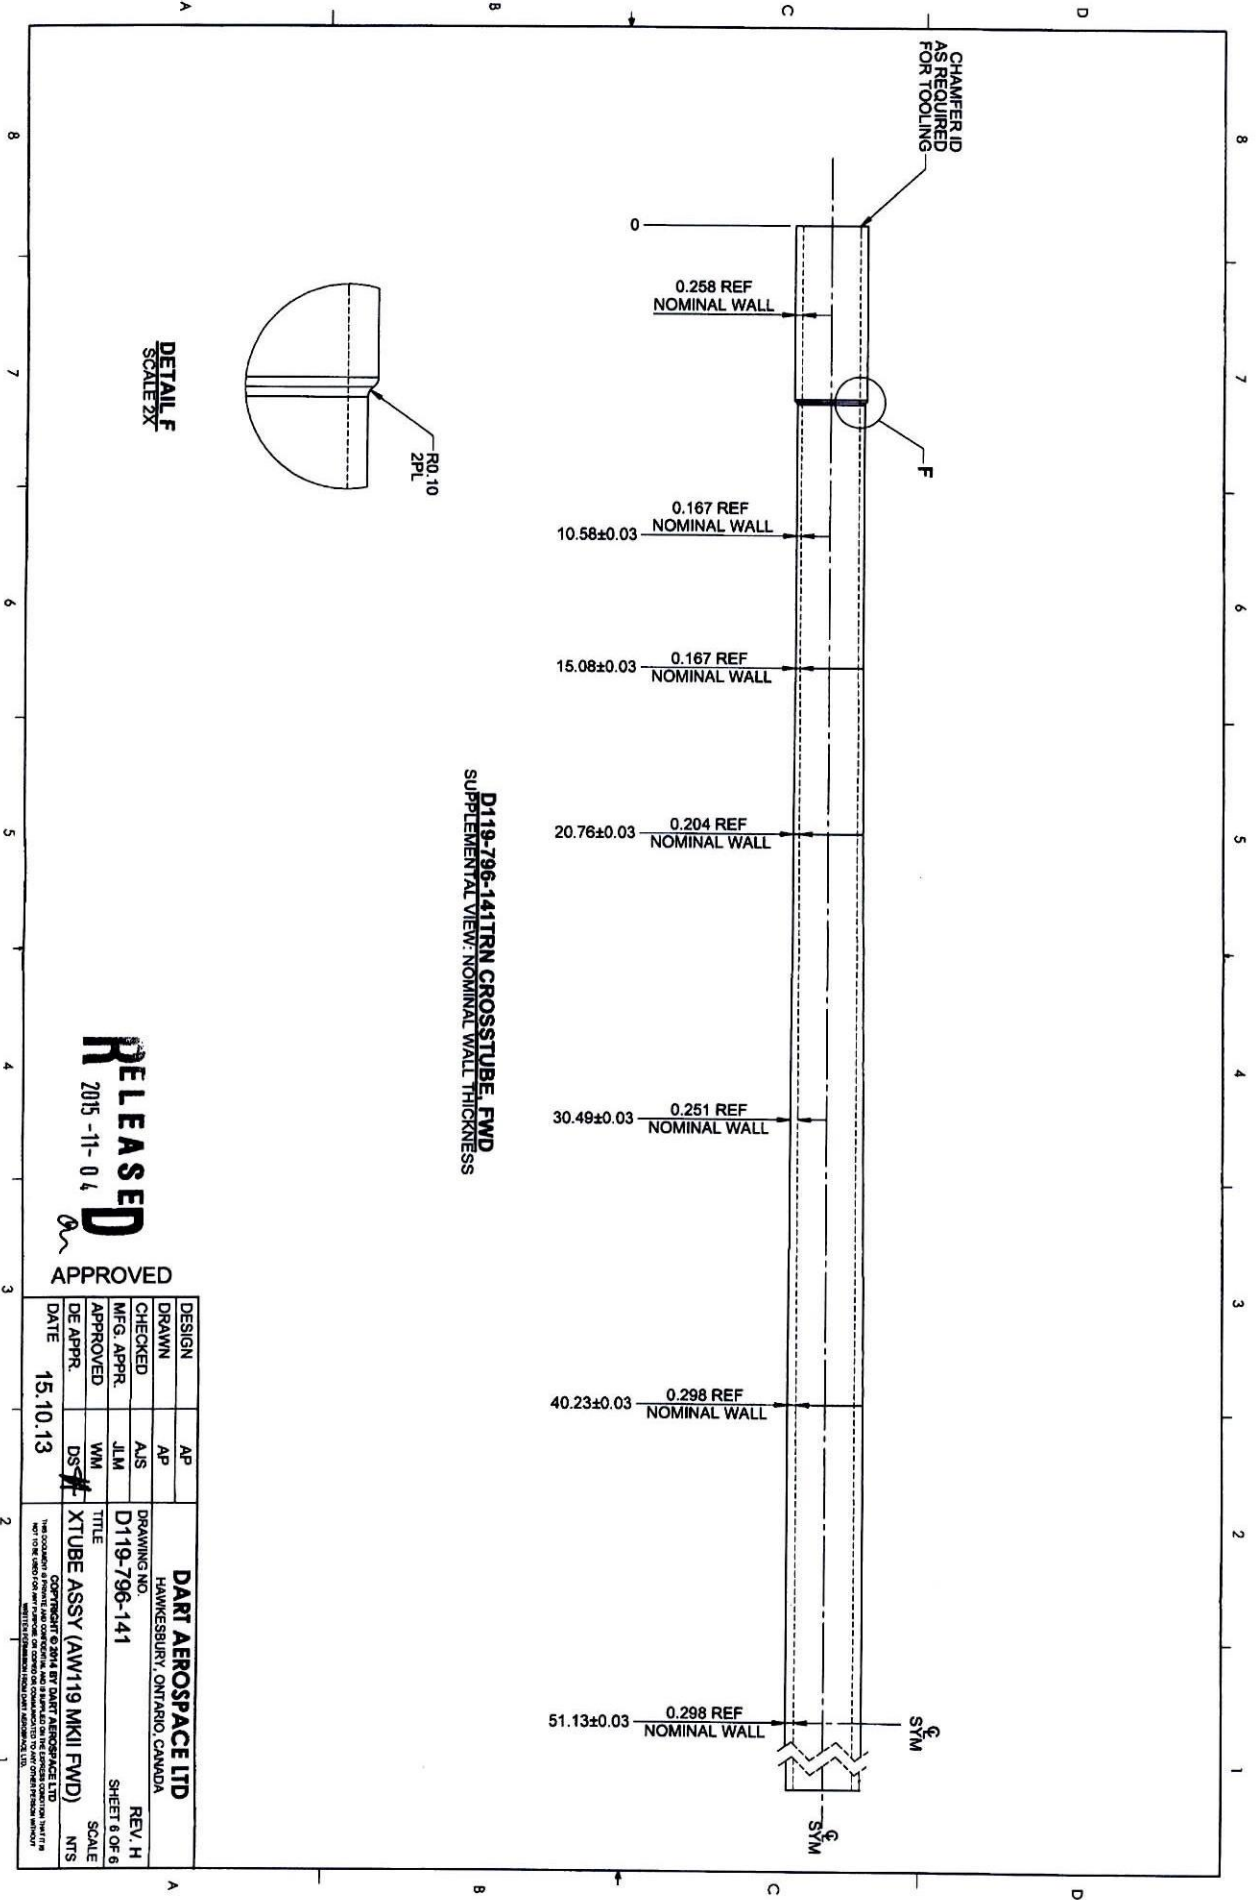

**DETAIL F**  
SCALE 2X

**RELEASED**  
2015-11-04  
APPROVED

|            |          |          |                             |
|------------|----------|----------|-----------------------------|
| DESIGN     | AP       | AP       | <b>DART AEROSPACE LTD</b>   |
| DRAWN      | AP       | AP       | HAWKESBURY, ONTARIO, CANADA |
| CHECKED    | AJS      | AJS      | DRAWING NO. D119-796-141    |
| MFG. APPR. | JLM      | JLM      | REV. H                      |
| APPROVED   | WM       | WM       | SHEET 6 OF 6                |
| DE APPR.   | DS       | DS       | SCALE NTS                   |
| DATE       | 15.10.13 | 15.10.13 |                             |

THIS DOCUMENT IS THE PROPERTY OF DART AEROSPACE LTD. IT IS TO BE USED ONLY FOR THE PURPOSES SPECIFIED HEREIN. IT IS NOT TO BE REPRODUCED OR TRANSMITTED IN ANY FORM OR BY ANY MEANS, ELECTRONIC OR MECHANICAL, WITHOUT PERMISSION IN WRITING FROM DART AEROSPACE LTD.

DQA: \_\_\_\_\_ Date: \_\_\_\_\_



## WORK ORDER NON-CONFORMANCE / UPDATE

QA Closed: \_\_\_\_\_ Date: \_\_\_\_\_

Work Order update only ☐

|   |   |   |   |   |   |
|---|---|---|---|---|---|
| Work Order: _____<br><br>Part No. _____<br><br>NCR No. _____   | <b>DISPOSITION</b><br><br>Rework <input type="checkbox"/><br>Scrap <input type="checkbox"/><br>Use-as-is <input type="checkbox"/><br>Suspected Unapproved <input type="checkbox"/>   | <b>AGAINST DEPARTMENT/PROCESS</b><br><br><div style="display: flex; justify-content: space-between;"> <div>             Skid-tube <input type="checkbox"/><br/>             Machining <input type="checkbox"/><br/>             Thermoforming <input type="checkbox"/><br/>             Large Fab <input type="checkbox"/> </div> <div>             Cross tube <input type="checkbox"/><br/>             Small Fab <input type="checkbox"/><br/>             Finishing <input type="checkbox"/><br/>             Composite <input type="checkbox"/> </div> <div>             Water Jet <input type="checkbox"/><br/>             Prod. Eng. Coord. <input type="checkbox"/><br/>             Rec/Store/Packaging <input type="checkbox"/><br/>             Supplier <input type="checkbox"/> </div> <div>             Engineering <input type="checkbox"/><br/>             Quality <input type="checkbox"/><br/>             Other <input type="checkbox"/> </div> </div> |   |   |   |
| Date :   | Step #:   | QTY Effective :   |   | MRB (QSI042) Approval   |   |
| Description Work Order Deviation   |   | Disposition   |   | Completed By   |   |
|   |   |   |   | Lead hand / Supervisor Approval Verification   |   |
|   |   |   |   | QC / QA Coordinator Approval   |   |
|   |   |   |   |   |   |
| Root Cause   |   | FAULT CATEGORY   |   |   |   |
| Environment <input type="checkbox"/><br>Design <input type="checkbox"/><br>Doc/Data <input type="checkbox"/><br>Equip/Tooling <input type="checkbox"/><br>Handling/Pre <input type="checkbox"/><br>Material <input type="checkbox"/><br>Internal Transport <input type="checkbox"/><br>Tribal Knowledge <input type="checkbox"/><br>LOA <input type="checkbox"/><br>Substation <input type="checkbox"/><br>Past Expiry Date <input type="checkbox"/><br>Misidentified <input type="checkbox"/> | No Re-verification <input type="checkbox"/><br>Operator <input type="checkbox"/><br>Offset/Setup <input type="checkbox"/><br>Supplier <input type="checkbox"/><br>Training <input type="checkbox"/><br>Use for Testing <input type="checkbox"/><br>Poor Information <input type="checkbox"/><br>Rushing <input type="checkbox"/><br>Product Improvement <input type="checkbox"/><br>Process Improvement <input type="checkbox"/><br>Manufacturing Process <input type="checkbox"/><br>Past Due <input type="checkbox"/> | Pressure/Forced <input type="checkbox"/><br>Bending <input type="checkbox"/><br>Centre Not Concentric <input type="checkbox"/><br>Cracks <input type="checkbox"/><br>Crimp/Kink/Ripple/Wave <input type="checkbox"/><br>Cuffs <input type="checkbox"/><br>Crushing <input type="checkbox"/><br>Heat Treat <input type="checkbox"/><br>Wave/Twist in Tube <input type="checkbox"/><br>Marks/Chatter <input type="checkbox"/>   | Temperature/Cure <input type="checkbox"/><br>Set-up <input type="checkbox"/><br>BOM/Route <input type="checkbox"/><br>Broken/Damage/Defect <input type="checkbox"/><br>Inspection Incomplete/Unqualified <input type="checkbox"/><br>Contamination <input type="checkbox"/><br>Countersink <input type="checkbox"/><br>Cut Too Short <input type="checkbox"/><br>Instructions Incomplete/Unclear <input type="checkbox"/><br>Drill Holes <input type="checkbox"/> | Power Loss/Surge <input type="checkbox"/><br>Folio/Program <input type="checkbox"/><br>Grain <input type="checkbox"/><br>Weld <input type="checkbox"/><br>Wrong Stock Pulled <input type="checkbox"/><br>Out of Sequence <input type="checkbox"/><br>Off-set <input type="checkbox"/><br>Misabeled <input type="checkbox"/><br>Fit/Function <input type="checkbox"/><br>Misaligned/off center <input type="checkbox"/> | Positioned Wrong <input type="checkbox"/><br>Outside Dimensions <input type="checkbox"/><br>Over/Under tolerance <input type="checkbox"/><br>Part Incorrect <input type="checkbox"/><br>Part Lost/Missing <input type="checkbox"/><br>Part Moved <input type="checkbox"/><br>Drawing <input type="checkbox"/><br>Finish <input type="checkbox"/><br>Misread <input type="checkbox"/><br>Turning Sequence <input type="checkbox"/> |
| OTHER : _____   |   |   |   |   |   |